


GEVELPLANNEN

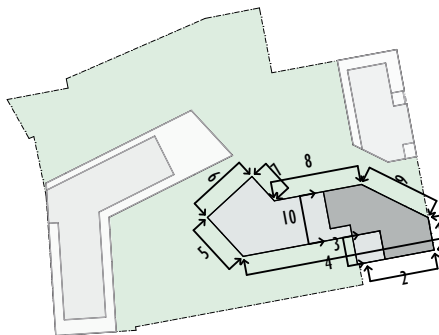

4 ZIJGEVEL LINKS



1 VOORGEVEL




2 ZIJGEVEL LINKS

GEVELPLANNEN




3 ACHTERGEVEL

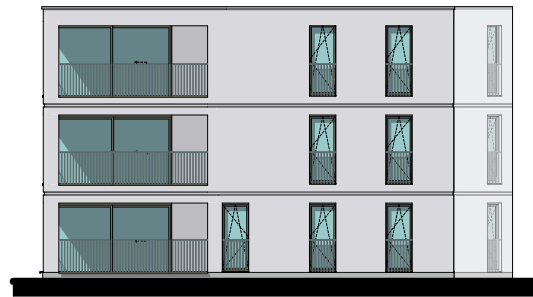

5 ZIJGEVEL LINKS



6 ACHTERGEVEL

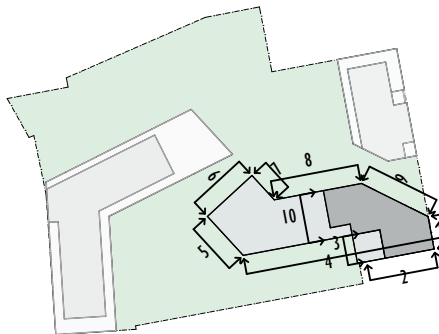

7 ZIJGEVEL RECHTS





8 ZIJGEVEL RECHTS

GEVELPLANNEN



9 ZIJGEVEL RECHTS

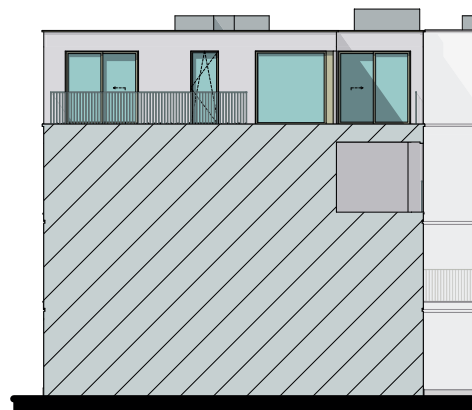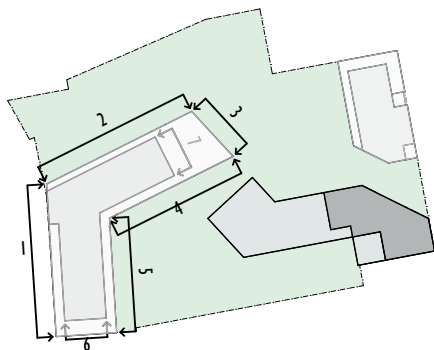

10 ACHTERGEVEL

MATERIALEN:

Gevelsteen:

geel-lichtgrijs genuanceerd

Voegwerk:

wit-grijs

Plint:

grijs

Buitenschrijnwerk:

PVC wit binnen,

goud-beige buiten

Dakrandprofiel:

goud-beige

Dorpel:

grijs

Balustrades en

doorvalbeveiliging:


spijltjes, zelfde kleur

als schrijnwerk


Poort:

zelfde kleur als schrijnwerk

DOORSNEDE

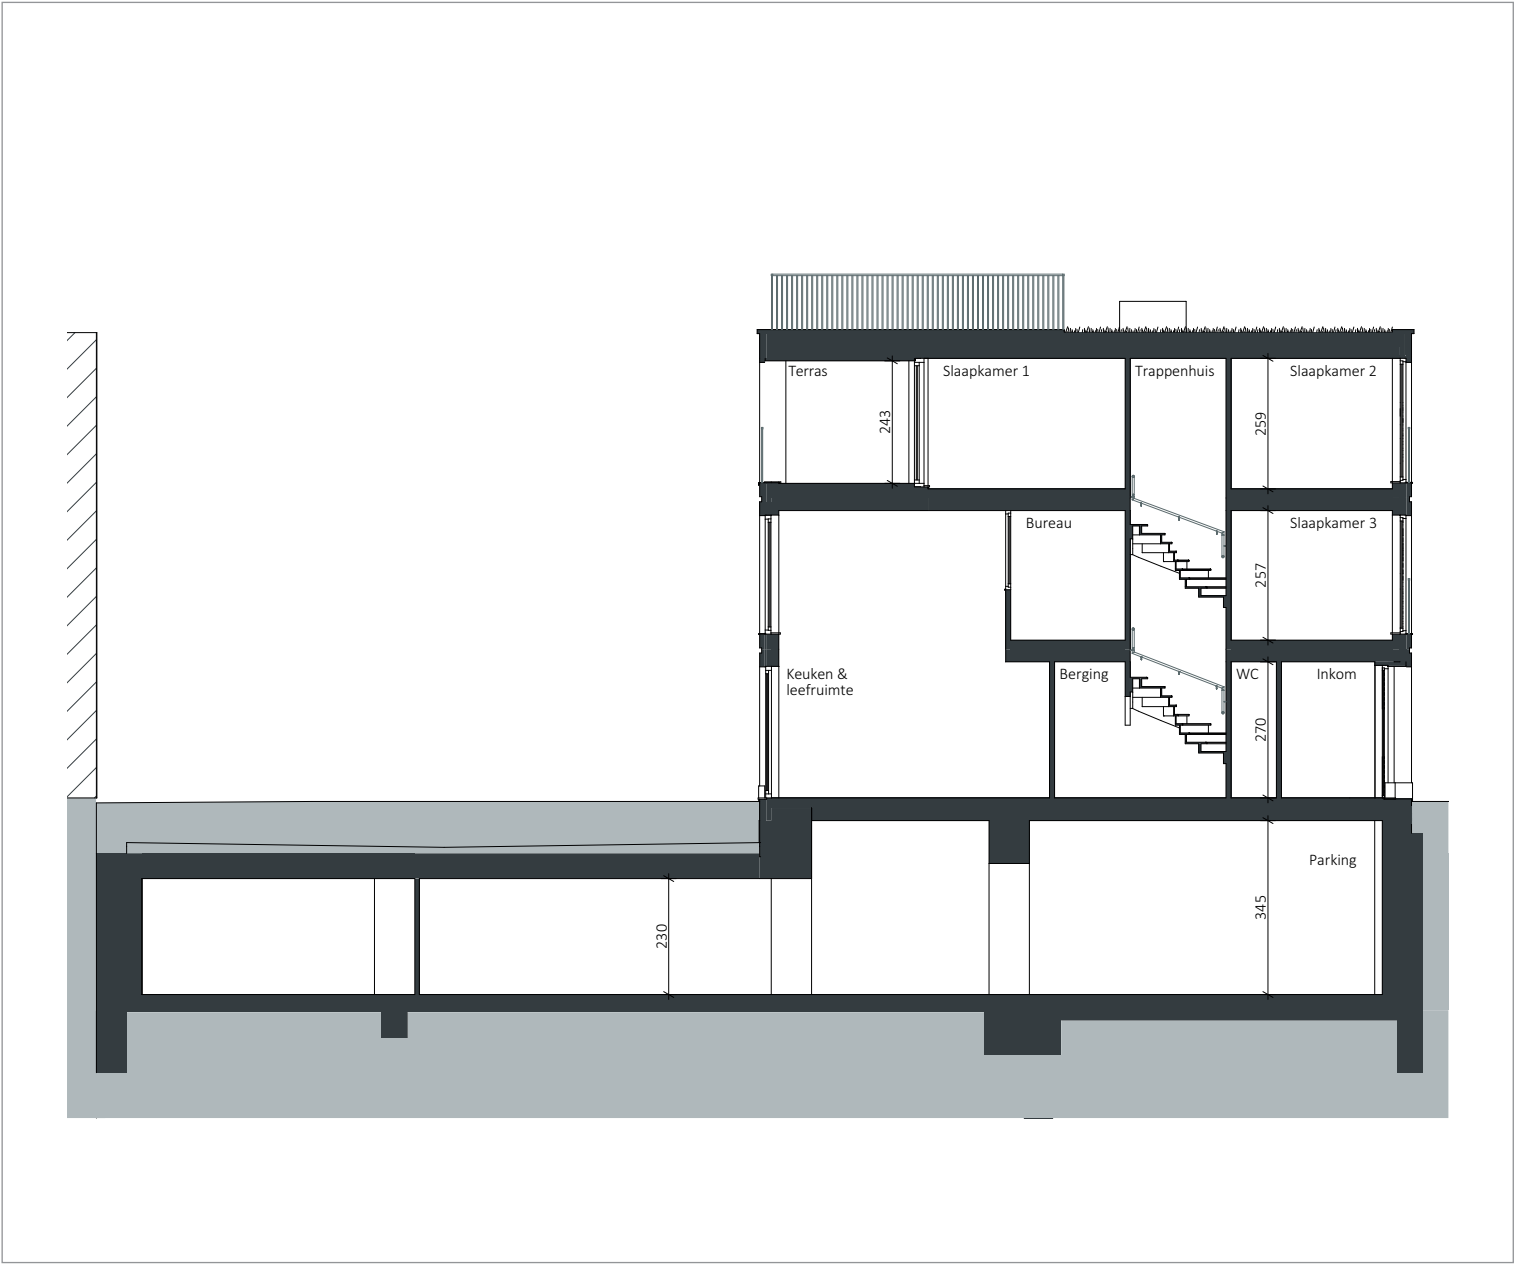

KELDERVERDIEPING -1

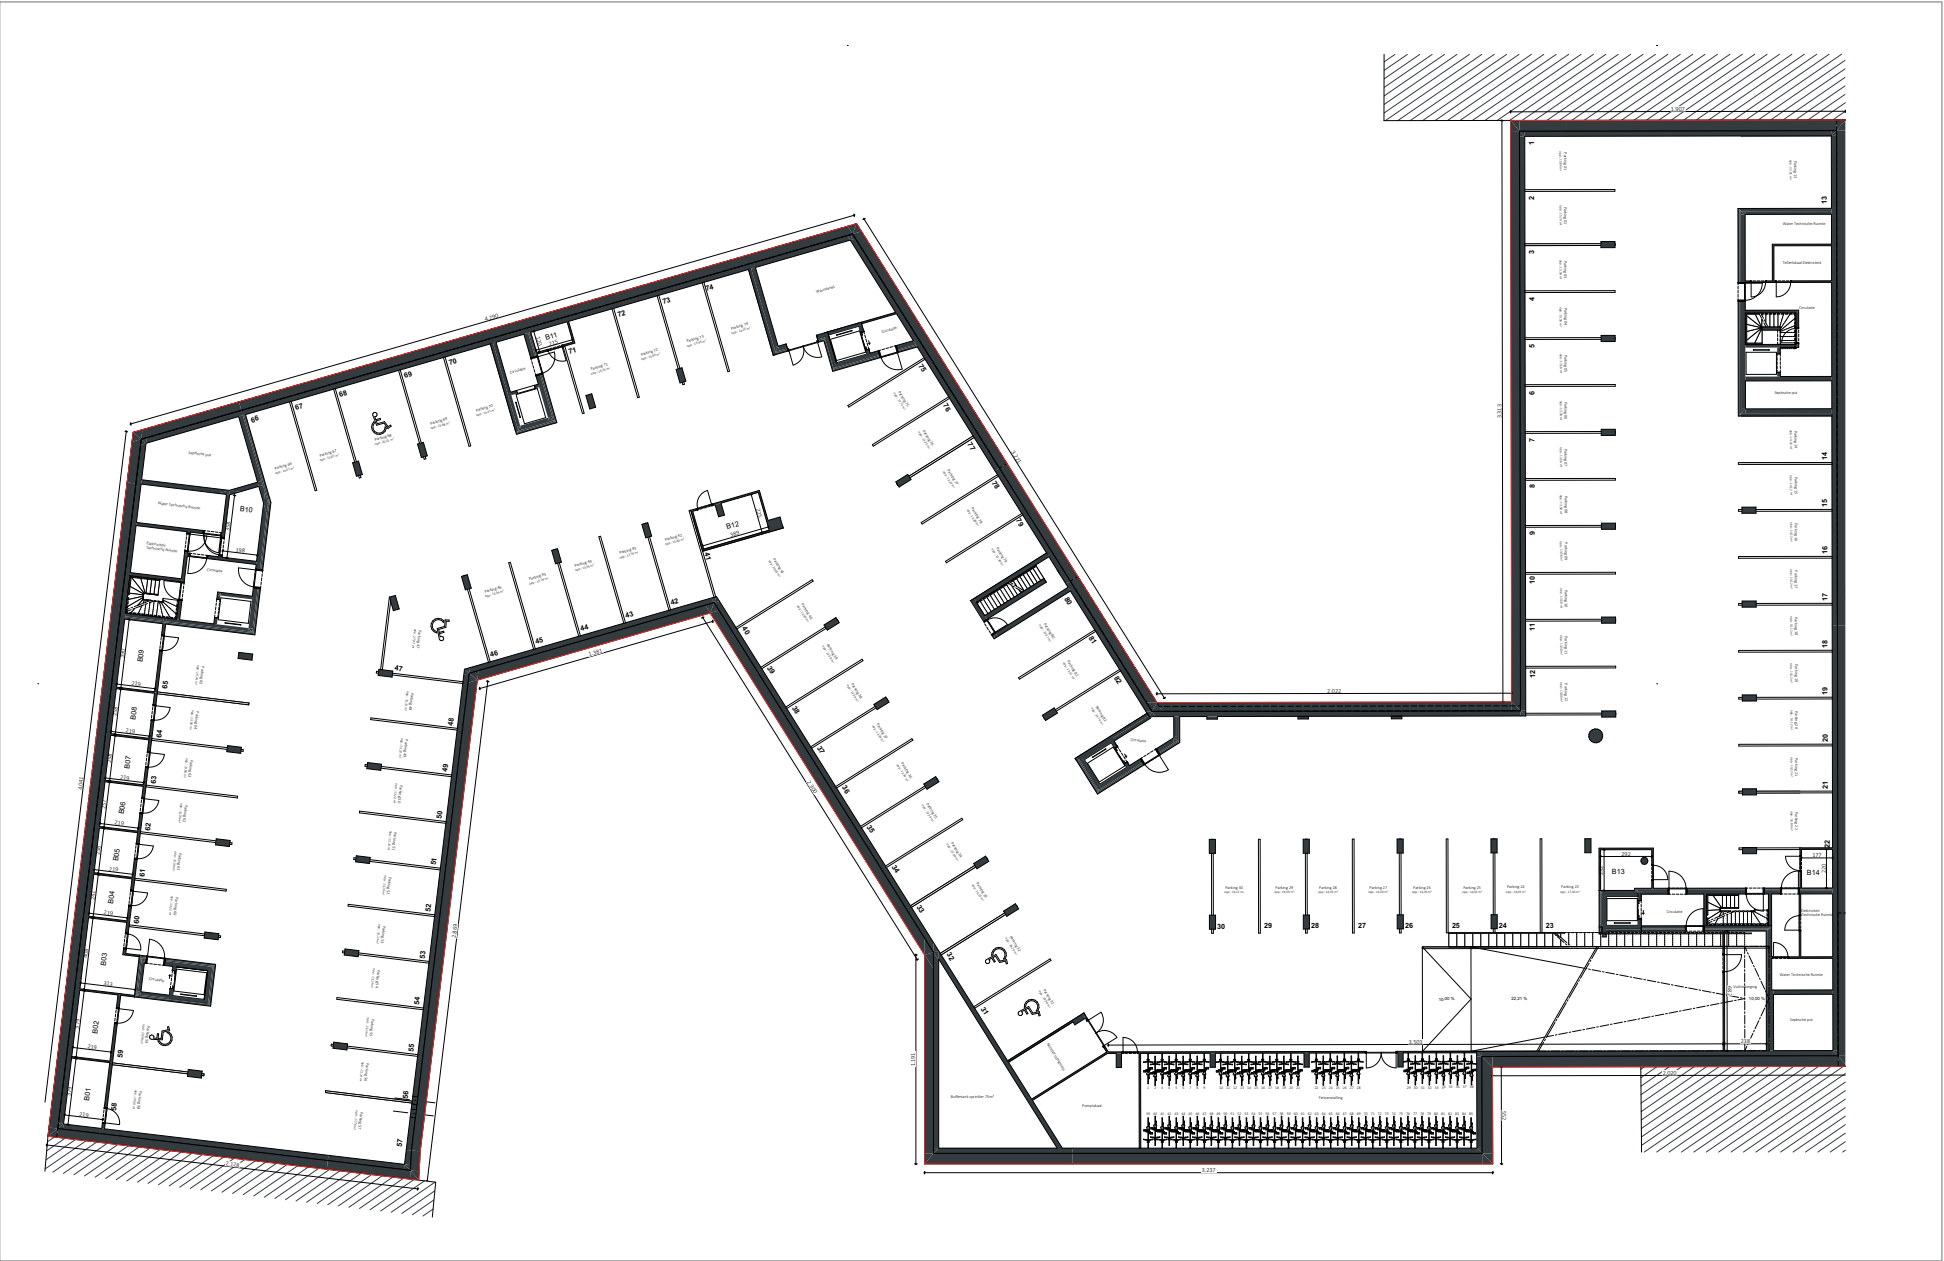

The architectural floor plan illustrates a complex building layout with the following details:


- Section B00.01:** Located at the top left, this section contains a large hall, several smaller rooms, and a staircase. It is bounded by dimensions 1,000 and 1,500.
- Section B00.02:** The central part of the plan, featuring a long corridor with multiple rooms on either side. It includes a central staircase and several smaller rooms. Dimensions include 316, 154, 378, 154, 378, 154, 810, and 2,344.
- Section B01:** A green-shaded rectangular area at the bottom left, with dimensions 2,021 and 1,001.
- Section B02:** A green-shaded rectangular area at the bottom center, with dimensions 1,007 and 729.
- Section B03:** A green-shaded rectangular area at the bottom right, with dimensions 1,007 and 729.
- Other Features:** The plan includes numerous rooms, corridors, and structural elements like walls, doors, and stairs. It also shows a parking area and a green space area. Dimensions for various sections and rooms are provided throughout the plan.

APP B00.02: $\pm 88M^2$

De keukenindelingen zijn indicatief en bijgevolg niet bindend. Meer info is terug te vinden in de lastenboeken.

APP B00.02

GELIJKVLOERS

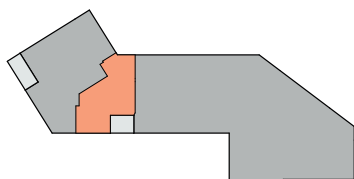

SLPK.: 2

OPP.: ± 88M²

OPP. TERRAS: ± 11M²

Schaal 1/100

