


The image contains three architectural drawings. At the top is a long, multi-story building facade labeled '4 ZIJGEVEL LINKS'. It features a light-colored exterior with multiple windows and balconies. To the right of this facade is a large, grey, hatched rectangular area. Below the top facade is a site plan showing a green area with a building footprint and dimensions: 8, 10, 5, 4, and 1. To the right of the site plan are two more building facades. The one on the left is labeled '1 VOORGEVEL' and shows a three-story building with a dark, patterned ground floor. The one on the right is labeled '2 ZIJGEVEL LINKS' and shows a building facade with a large, grey, hatched rectangular area. The text 'Bour blak 8 Stationsstraat 29' is visible on the right facade.

4 ZIJGEVEL LINKS

1 VOORGEVEL

2 ZIJGEVEL LINKS

4 ZIJGEVEL LINKS

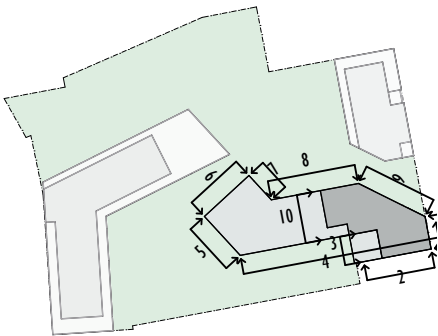


1 VOORGEVEL

2 ZIJGEVEL LINKS

GEVELPLANNEN




3 ACHTERGEVEL

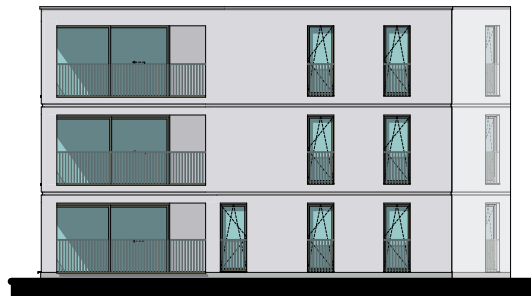

5 ZIJGEVEL LINKS



6 ACHTERGEVEL

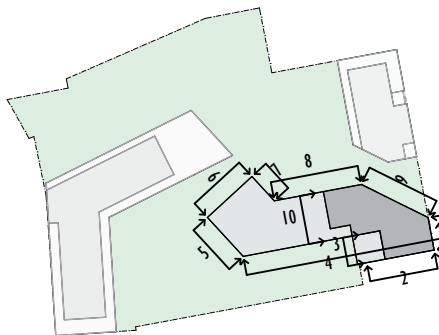

7 ZIJGEVEL RECHTS





8 ZIJGEVEL RECHTS

GEVELPLANNEN



9 ZIJGEVEL RECHTS

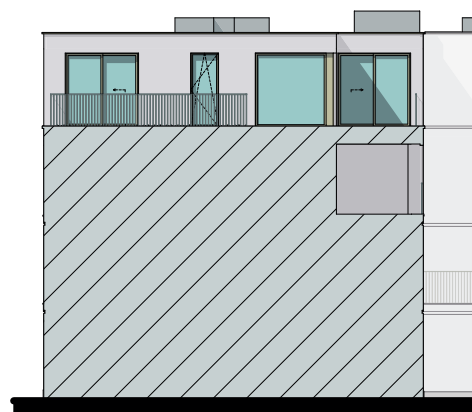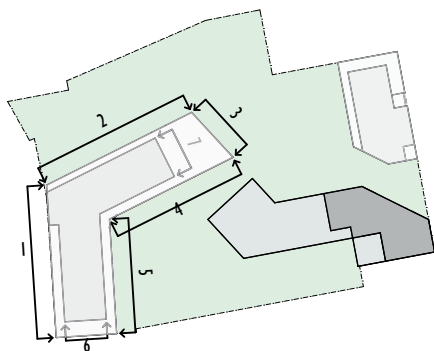

10 ACHTERGEVEL

MATERIALEN:

Gevelsteen:

geel-lichtgrijs genuanceerd

Voegwerk:

wit-grijs

Plint:

grijs

Buitenschrijnwerk:

PVC wit binnen,

goud-beige buiten

Dakrandprofiel:

goud-beige

Dorpel:

grijs

Balustrades en

doorvalbeveiliging:


spijltjes, zelfde kleur

als schrijnwerk

Poort:

zelfde kleur als schrijnwerk

DOORSNEDE

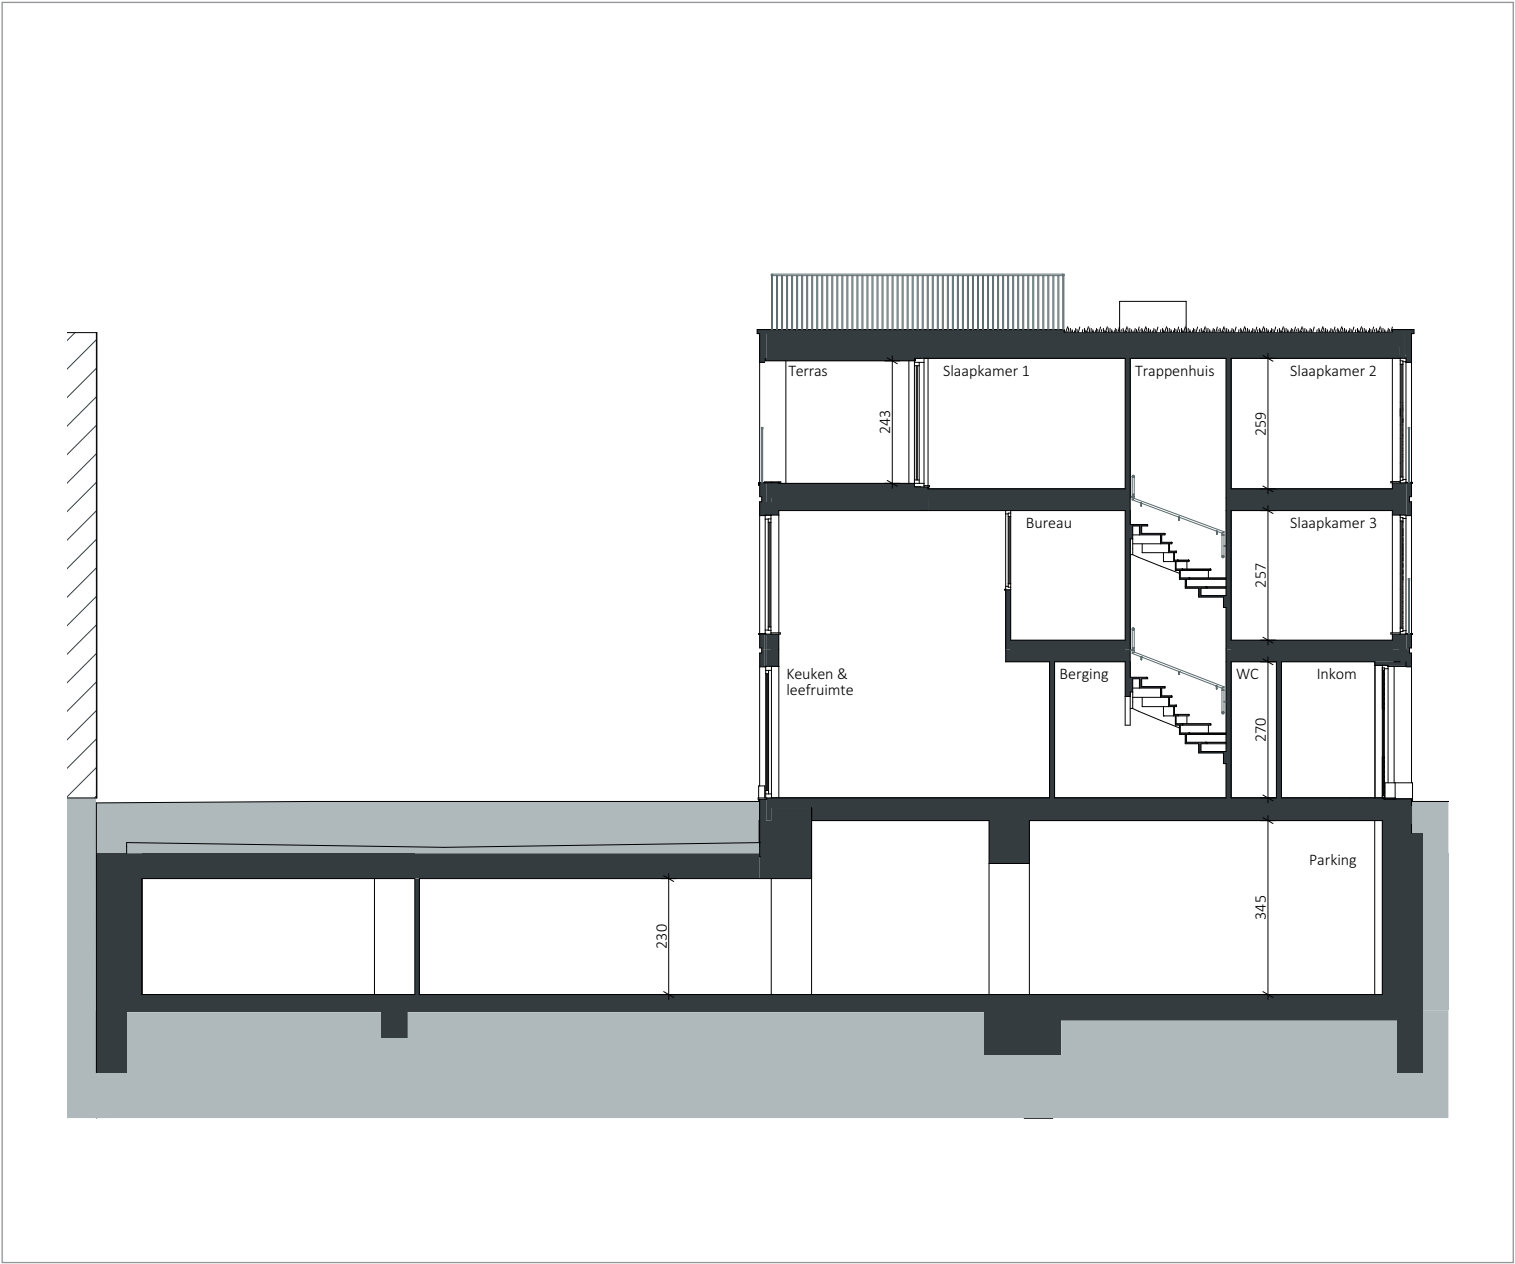

[illegible]



[illegible]

APP B03.03: $\pm 98M^2$

Schaal 1/100

APP B03.03

DERDE VERDIEPING

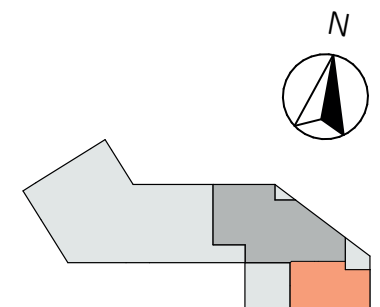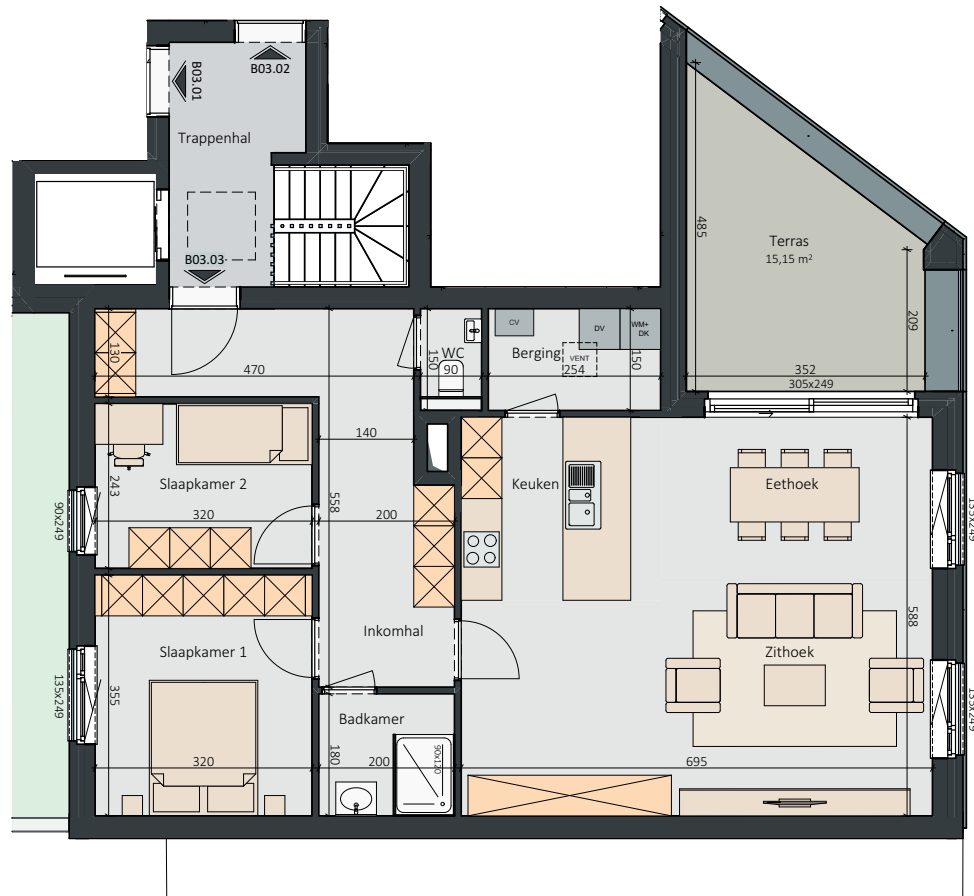

SLPK.: 2
OPP.: $\pm 98\text{M}^2$
OPP. TERRAS: $\pm 15,2\text{M}^2$
Schaal 1/100