



Laura Calleuw

INTERIOR DESIGN

REGIO

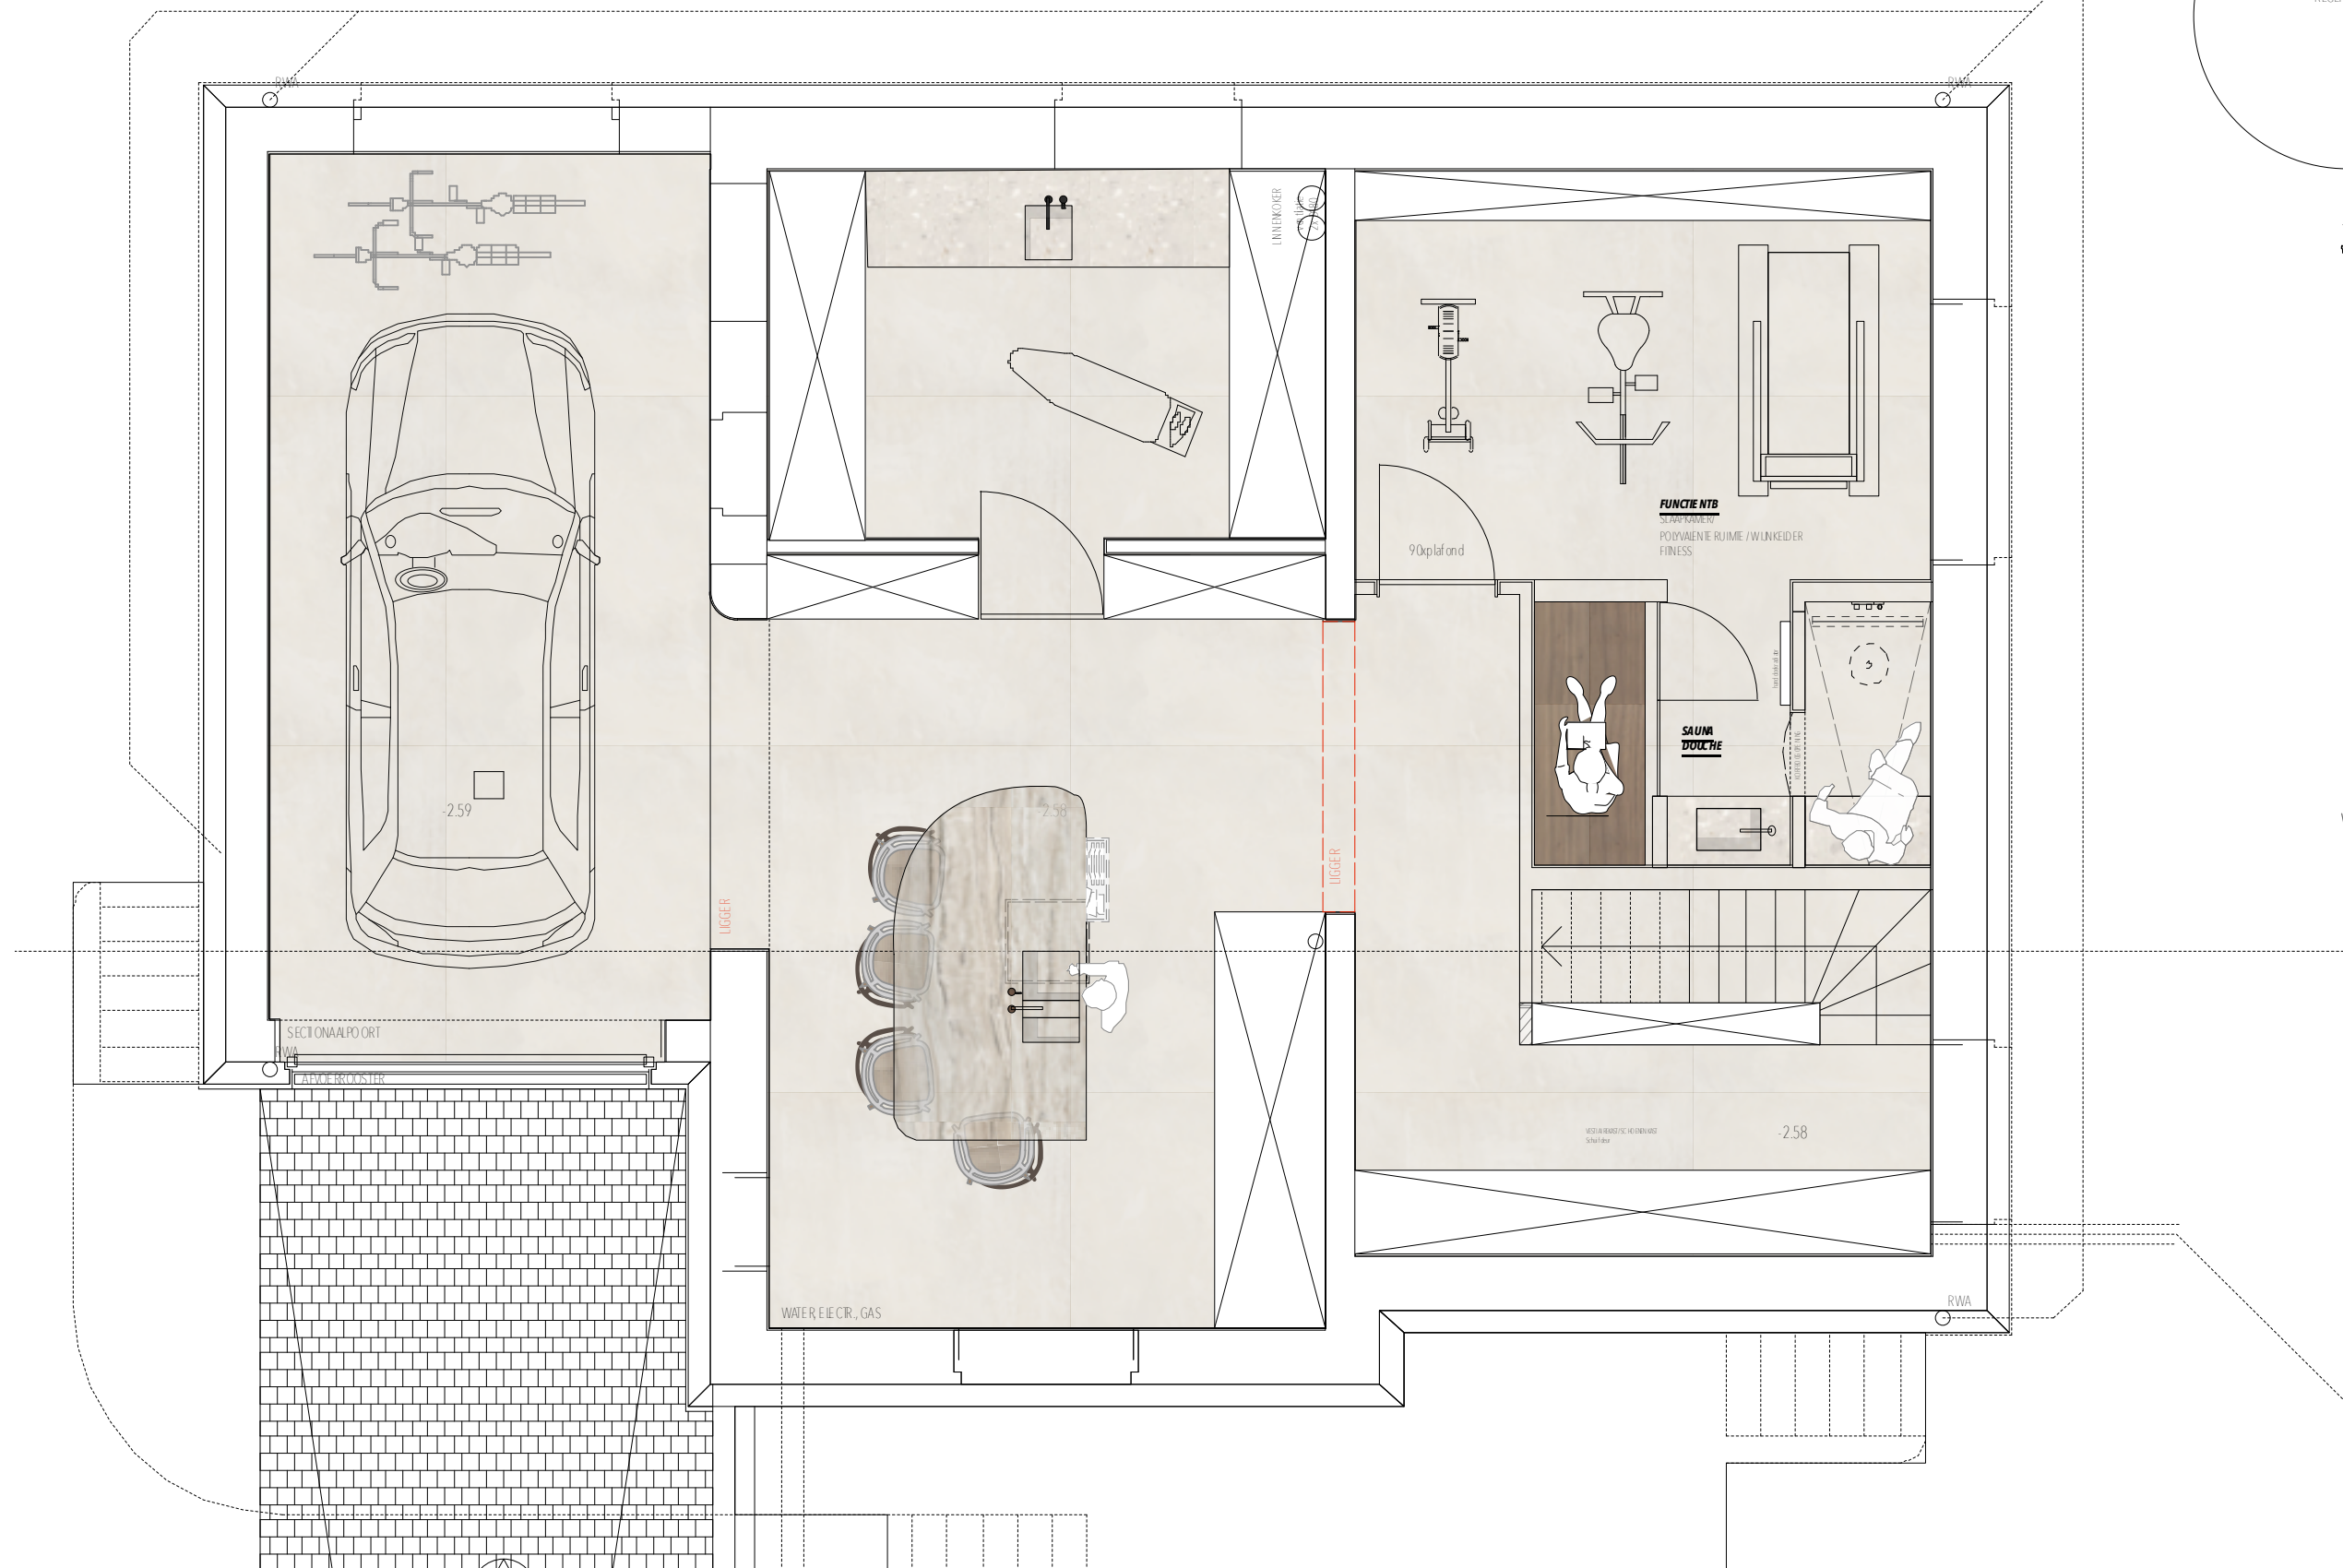

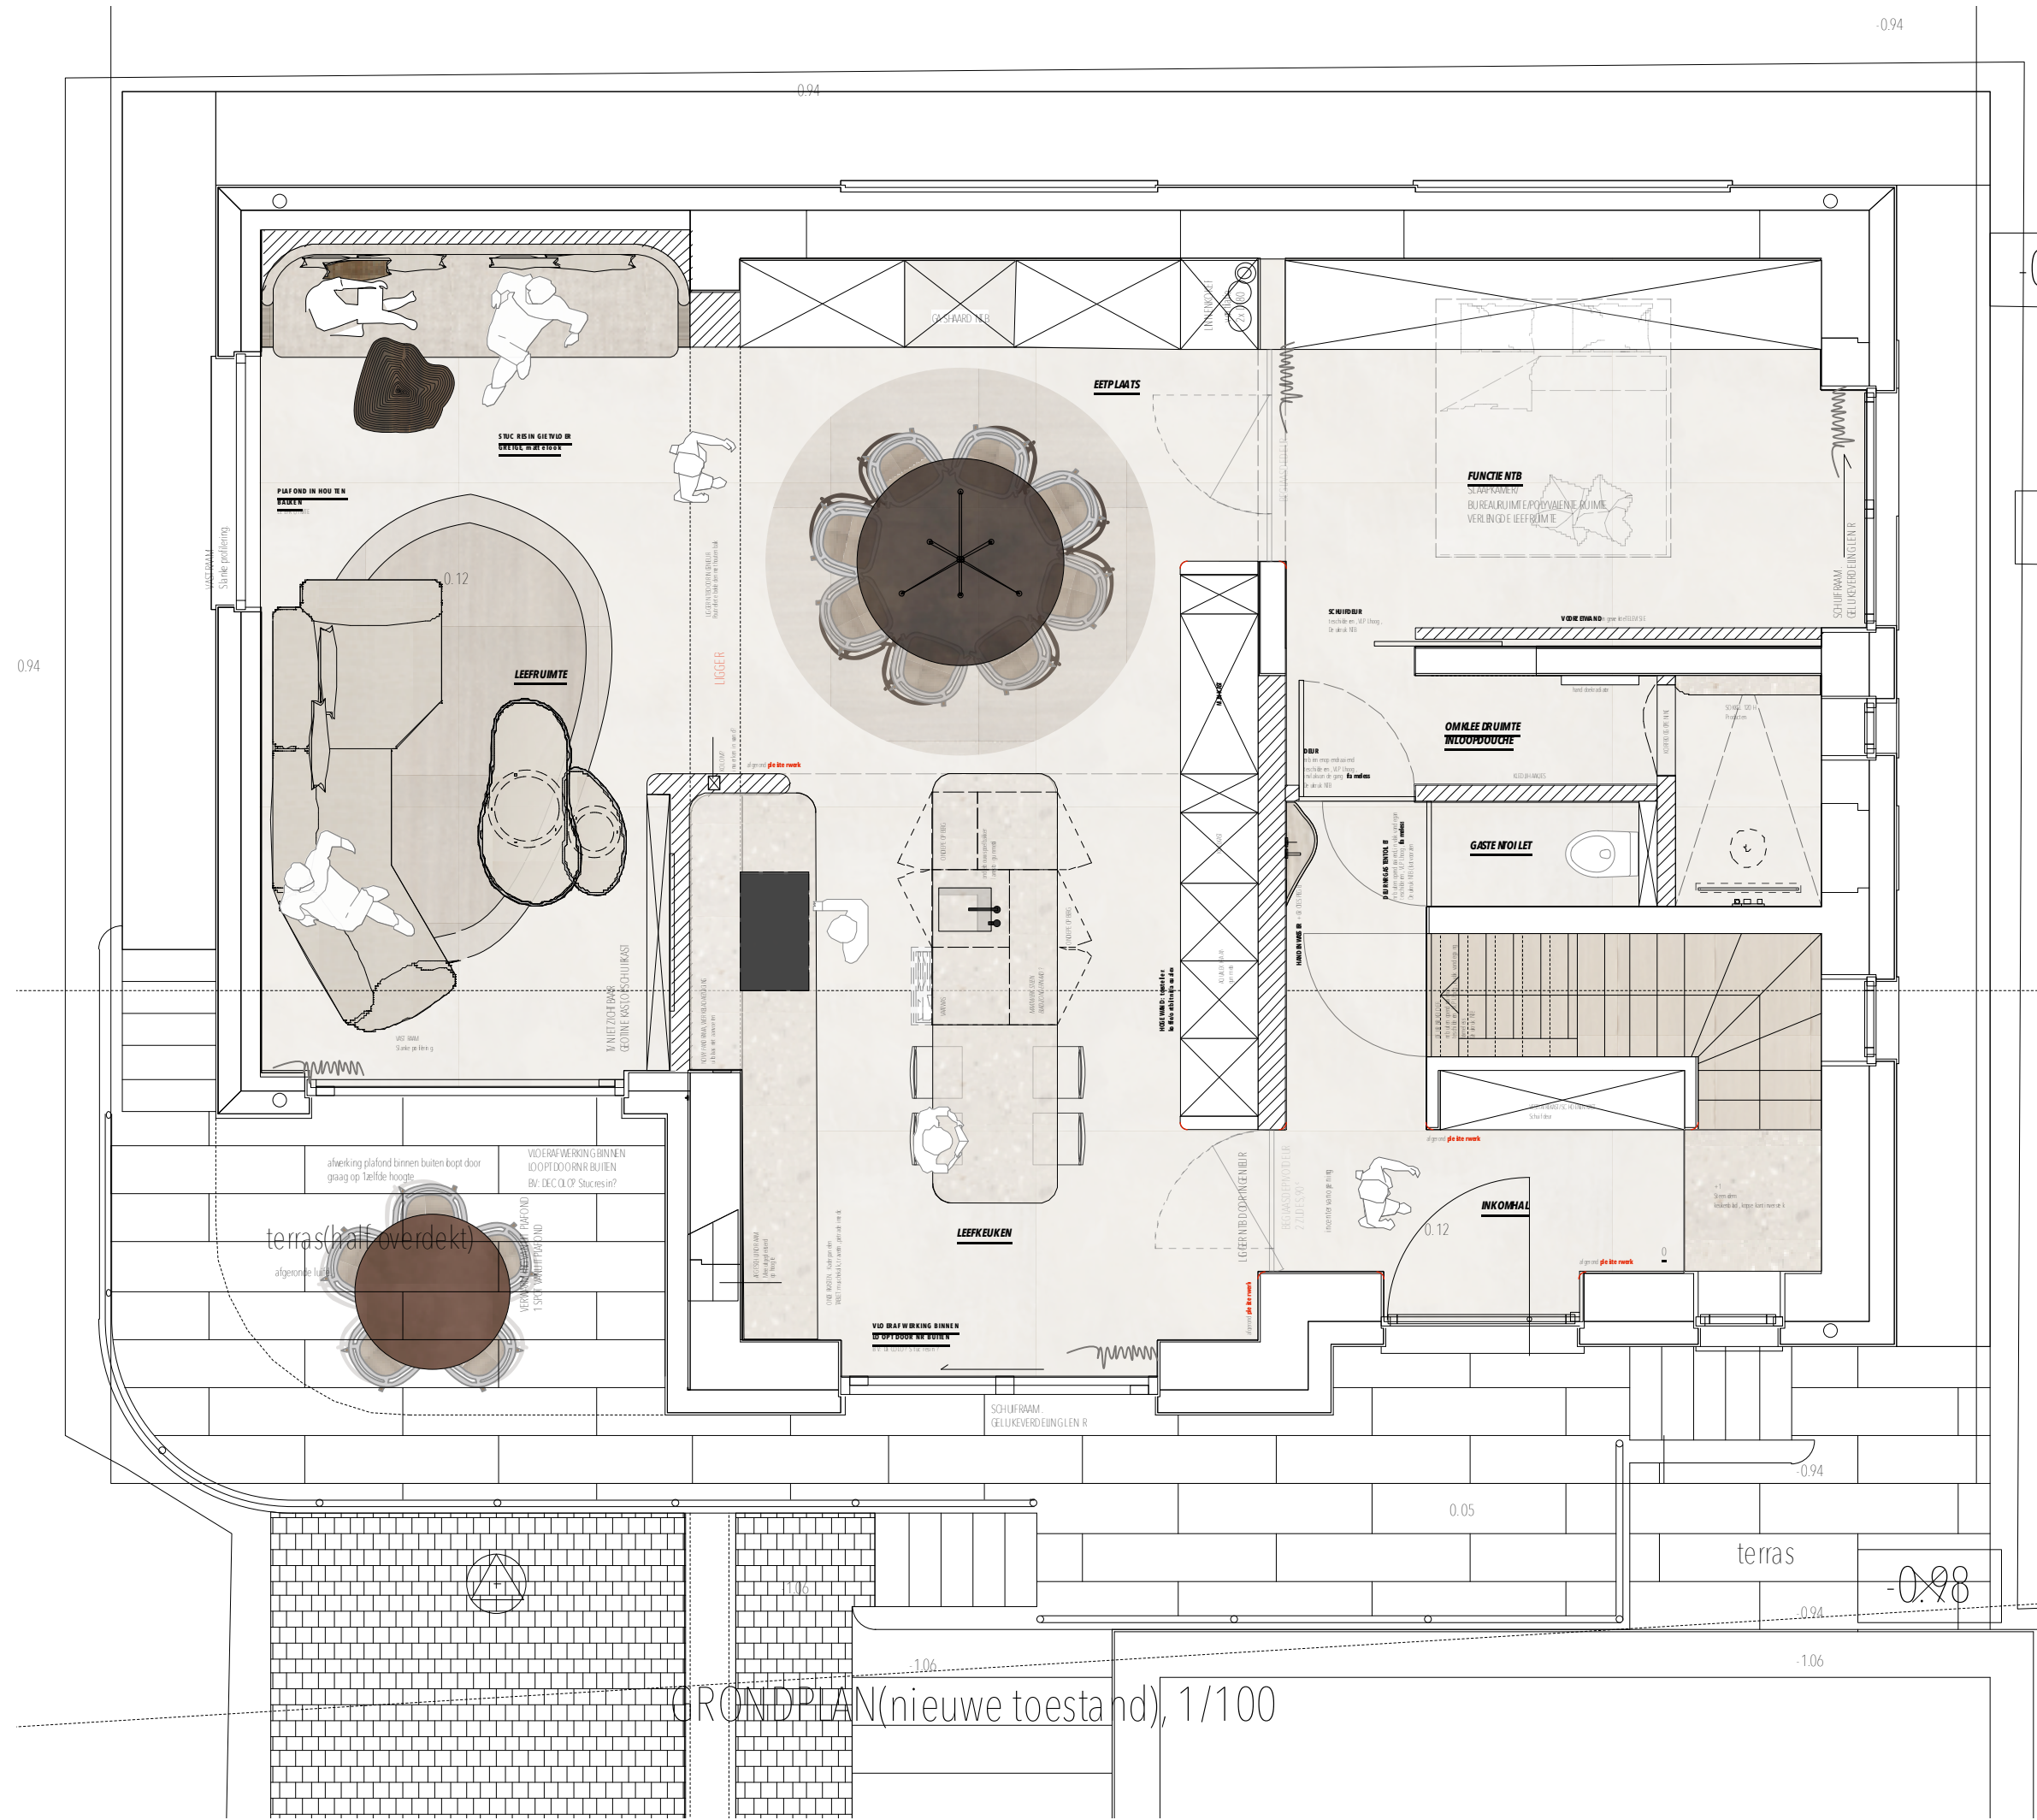

Laura Callewaert

INTERIOR DESIGN



DAKVERDIEPING(nieuwe toestand), 1/100