


GEVELPLANNEN

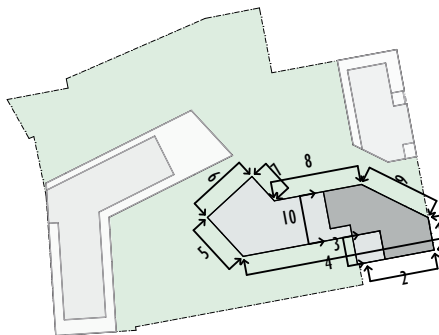

4 ZIJGEVEL LINKS



1 VOORGEVEL



2 ZIJGEVEL LINKS






5 ZIJGEVEL LINKS



7 ZIJGEVEL RECHTS

8 ZIJGEVEL RECHTS

GEVELPLANNEN



9 ZIJGEVEL RECHTS

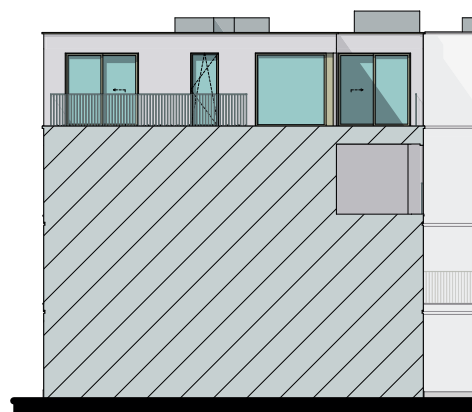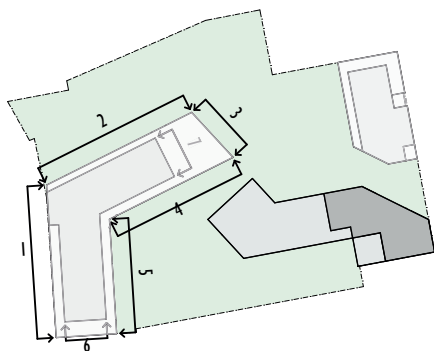

10 ACHTERGEVEL

MATERIALEN:

Gevelsteen:

geel-lichtgrijs genuanceerd

Voegwerk:

wit-grijs

Plint:

grijs

Buitenschrijnwerk:

PVC wit binnen,

goud-beige buiten

Dakrandprofiel:

goud-beige

Dorpel:

grijs

Balustrades en

doorvalbeveiliging:


spijltjes, zelfde kleur

als schrijnwerk


Poort:

zelfde kleur als schrijnwerk

DOORSNEDE


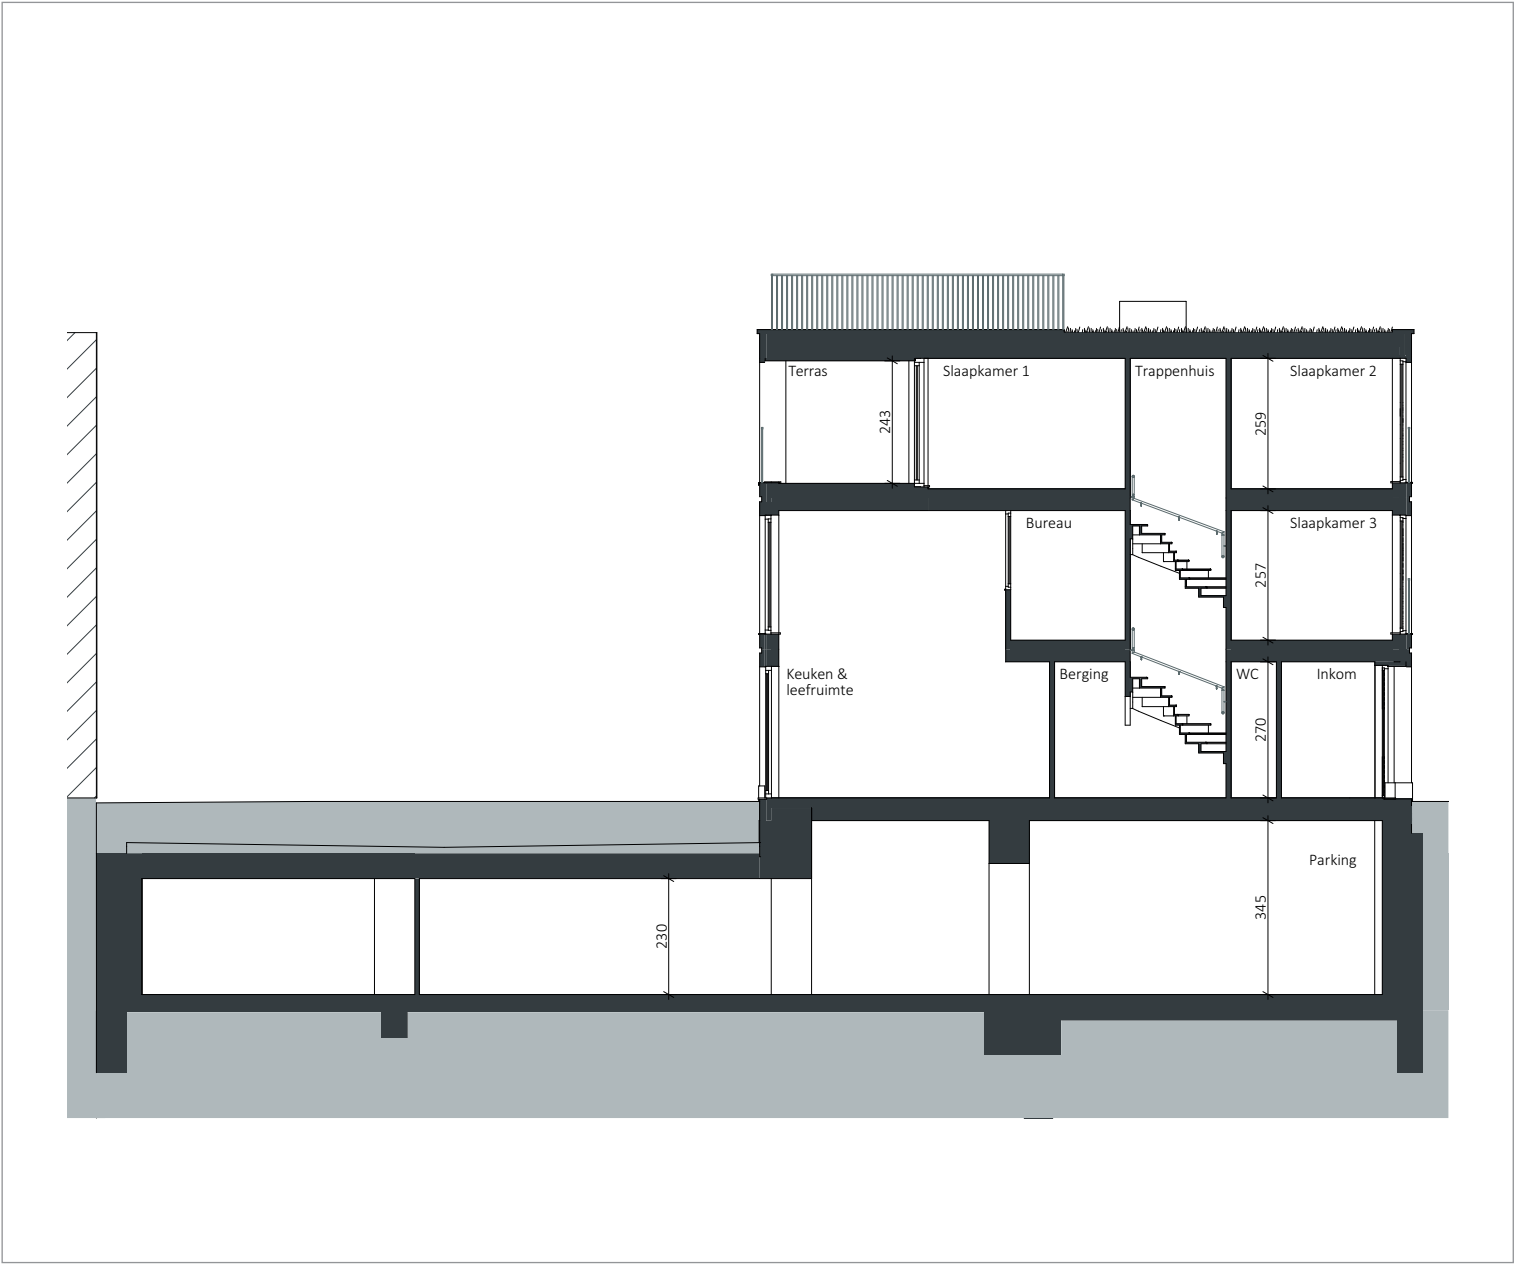


KELDERVERDIEPING -1

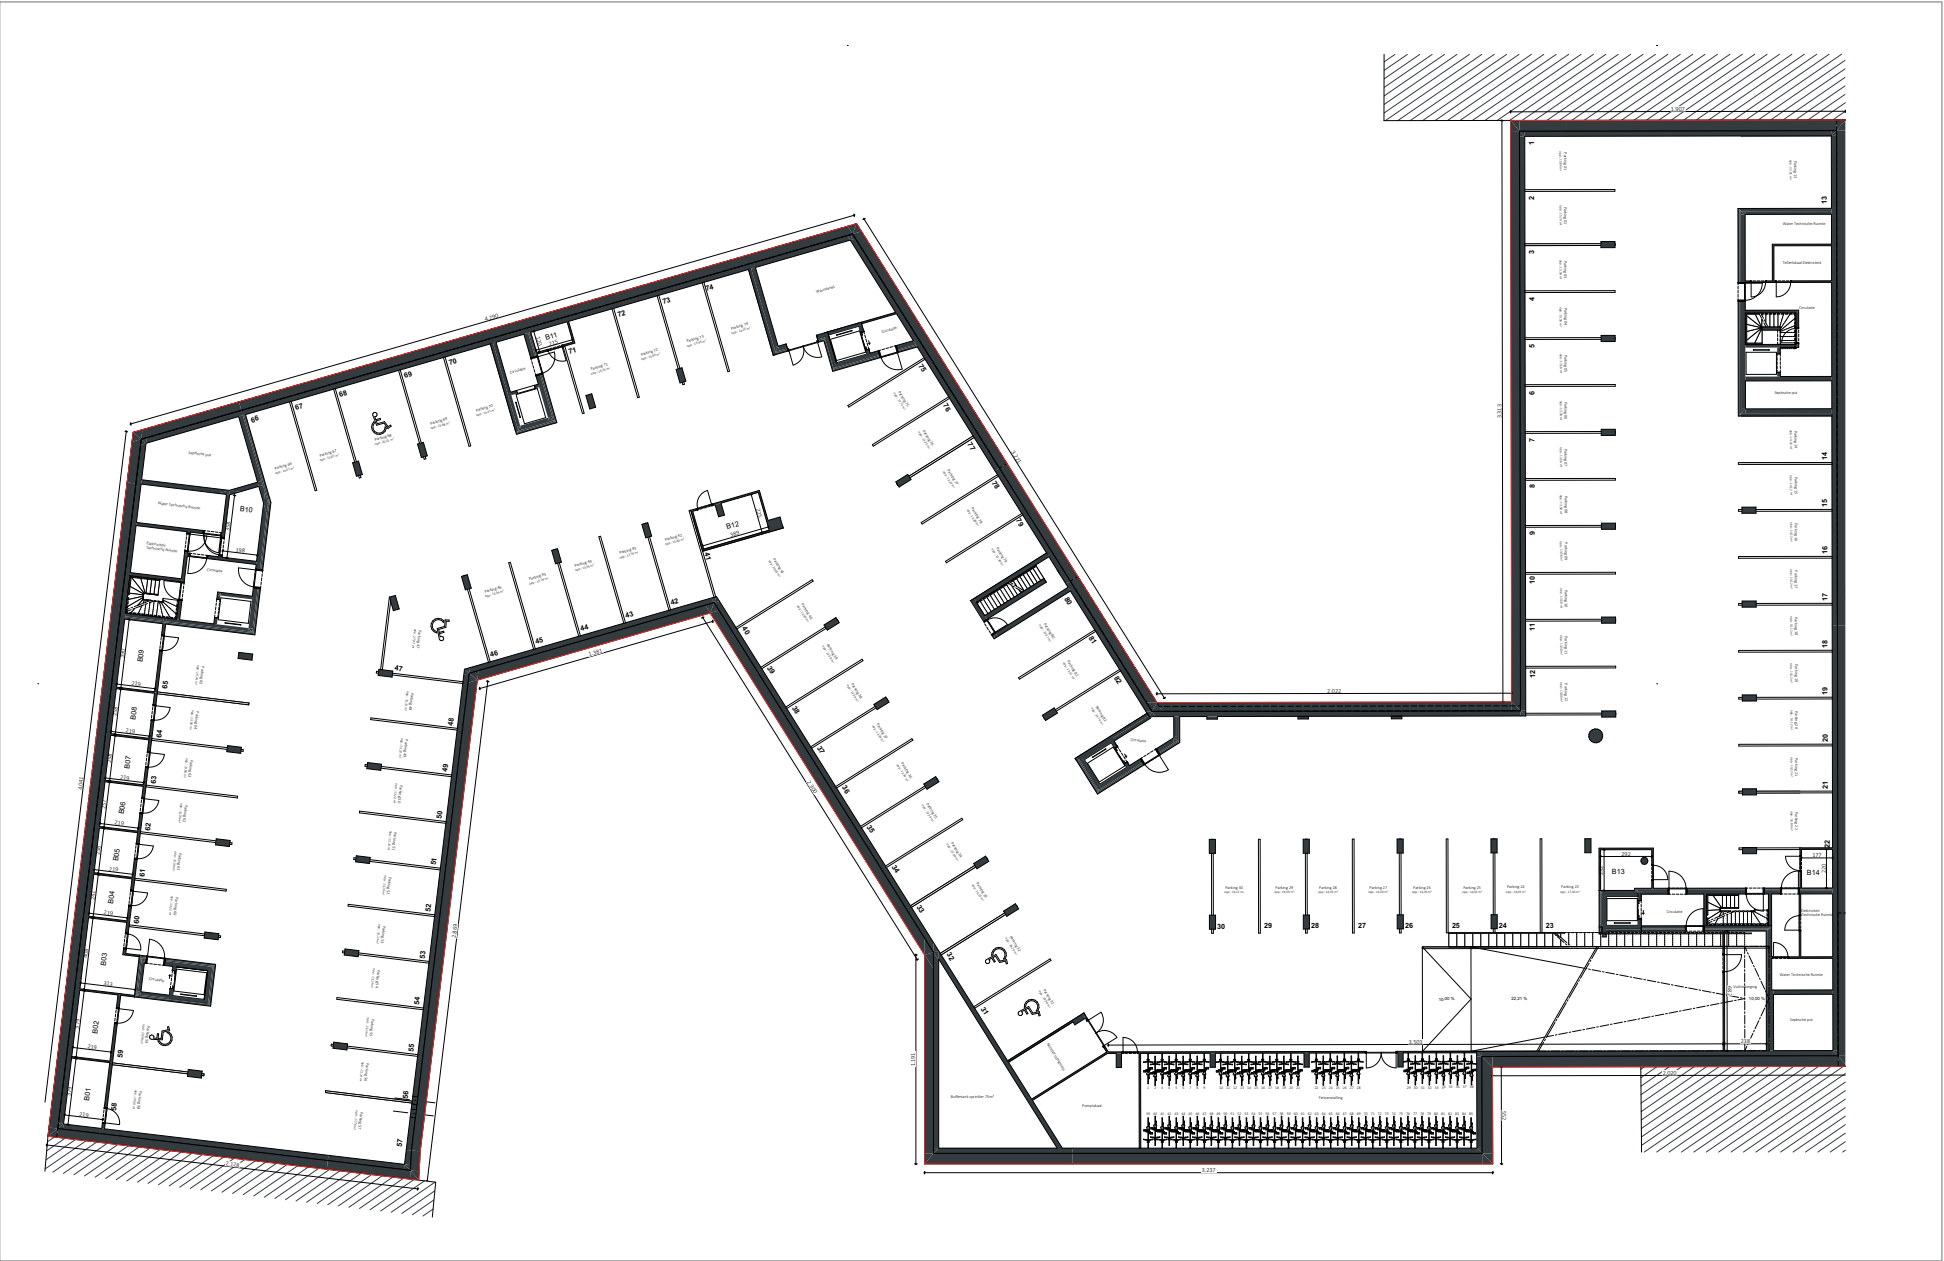

p - 405

HANDELSRUIMTE

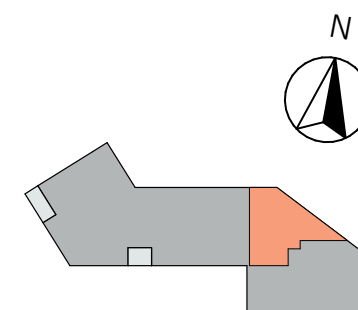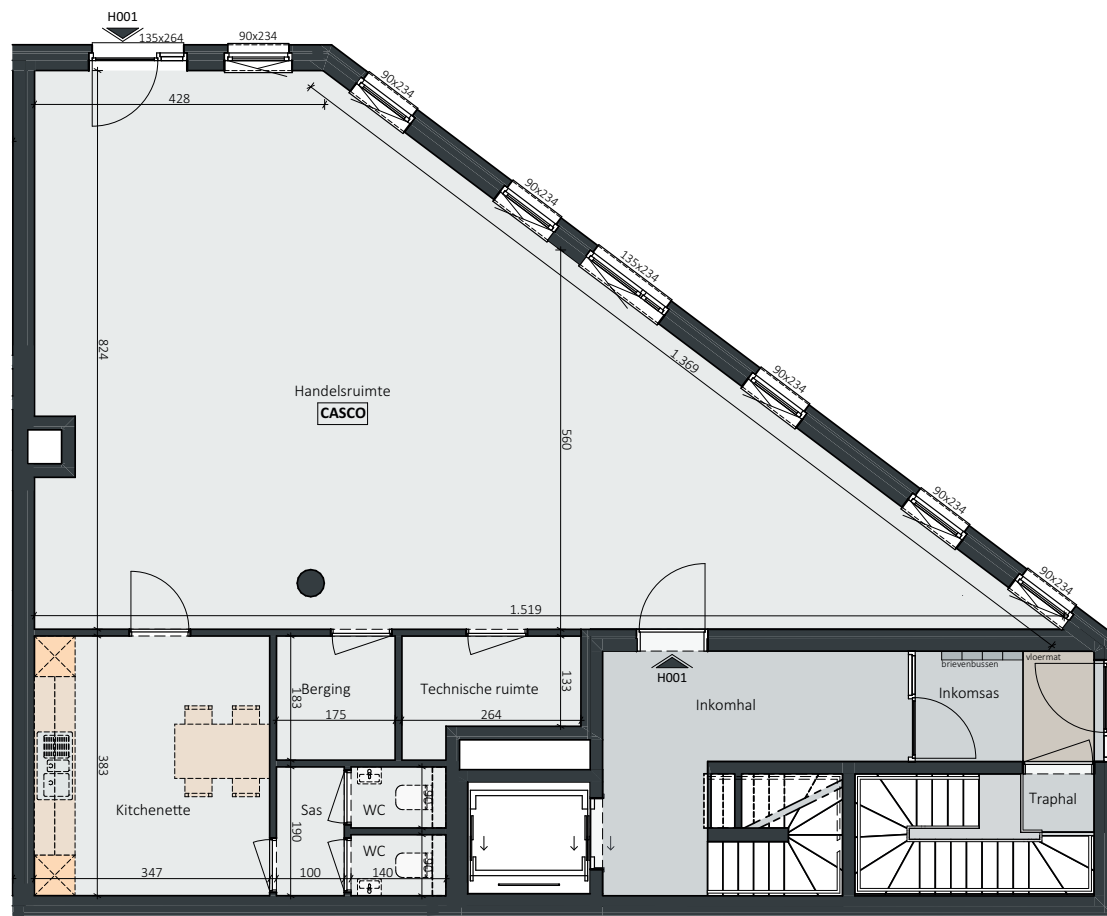

OPP.: ± 122M²
Schaal 1/100