

The image displays architectural drawings for a building project. At the top is a long, multi-story facade labeled "4 ZIJGEVEL LINKS". It features a series of windows and balconies, with a hatched section on the right. Below this is a site plan showing a green area and a building footprint with dimensions (5, 8, 10, 3, 4, 1). To the right of the site plan are two smaller facade drawings. The one on the left is labeled "1 VOORGEVEL" and shows a three-story building with a dark ground floor. The one on the right is labeled "2 ZIJGEVEL LINKS" and shows a building with a large, solid grey section. A small text label "Bouw blok 8 Stationsstraat 39" is visible on the right facade.


4 ZIJGEVEL LINKS

1 VOORGEVEL

2 ZIJGEVEL LINKS

Bouw blok 8
Stationsstraat 39

4 ZIJGEVEL LINKS

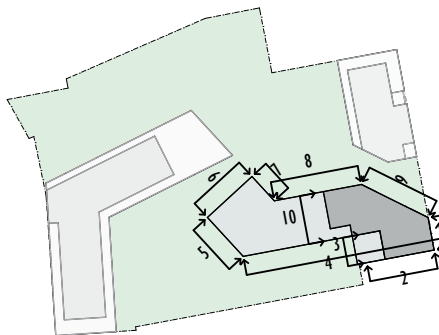


1 VOORGEVEL

2 ZIJGEVEL LINKS

GEVELPLANNEN




3 ACHTERGEVEL

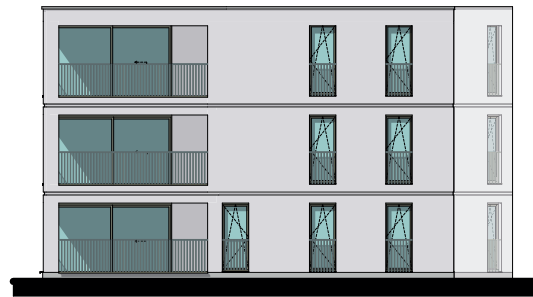

5 ZIJGEVEL LINKS



6 ACHTERGEVEL

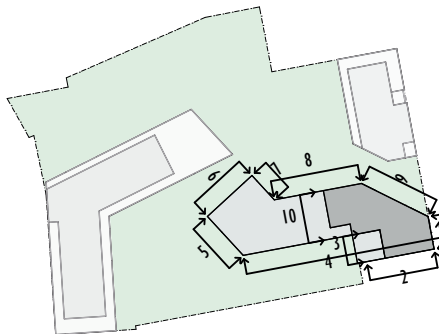

7 ZIJGEVEL RECHTS





8 ZIJGEVEL RECHTS

GEVELPLANNEN



9 ZIJGEVEL RECHTS

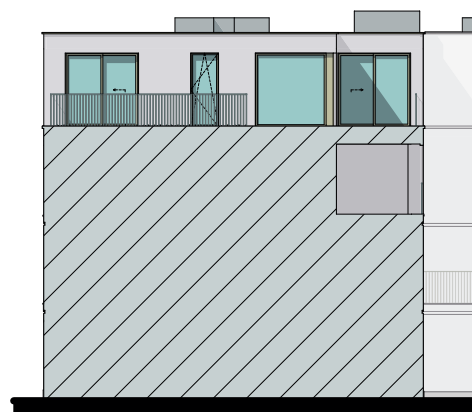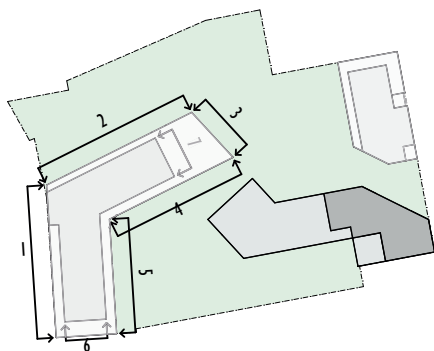

10 ACHTERGEVEL

MATERIALEN:

Gevelsteen:

geel-lichtgrijs genuanceerd

Voegwerk:

wit-grijs

Plint:

grijs

Buitenschrijnwerk:

PVC wit binnen,

goud-beige buiten

Dakrandprofiel:

goud-beige

Dorpel:

grijs

Balustrades en

doorvalbeveiliging:


spijltjes, zelfde kleur

als schrijnwerk


Poort:

zelfde kleur als schrijnwerk

DOORSNEDE

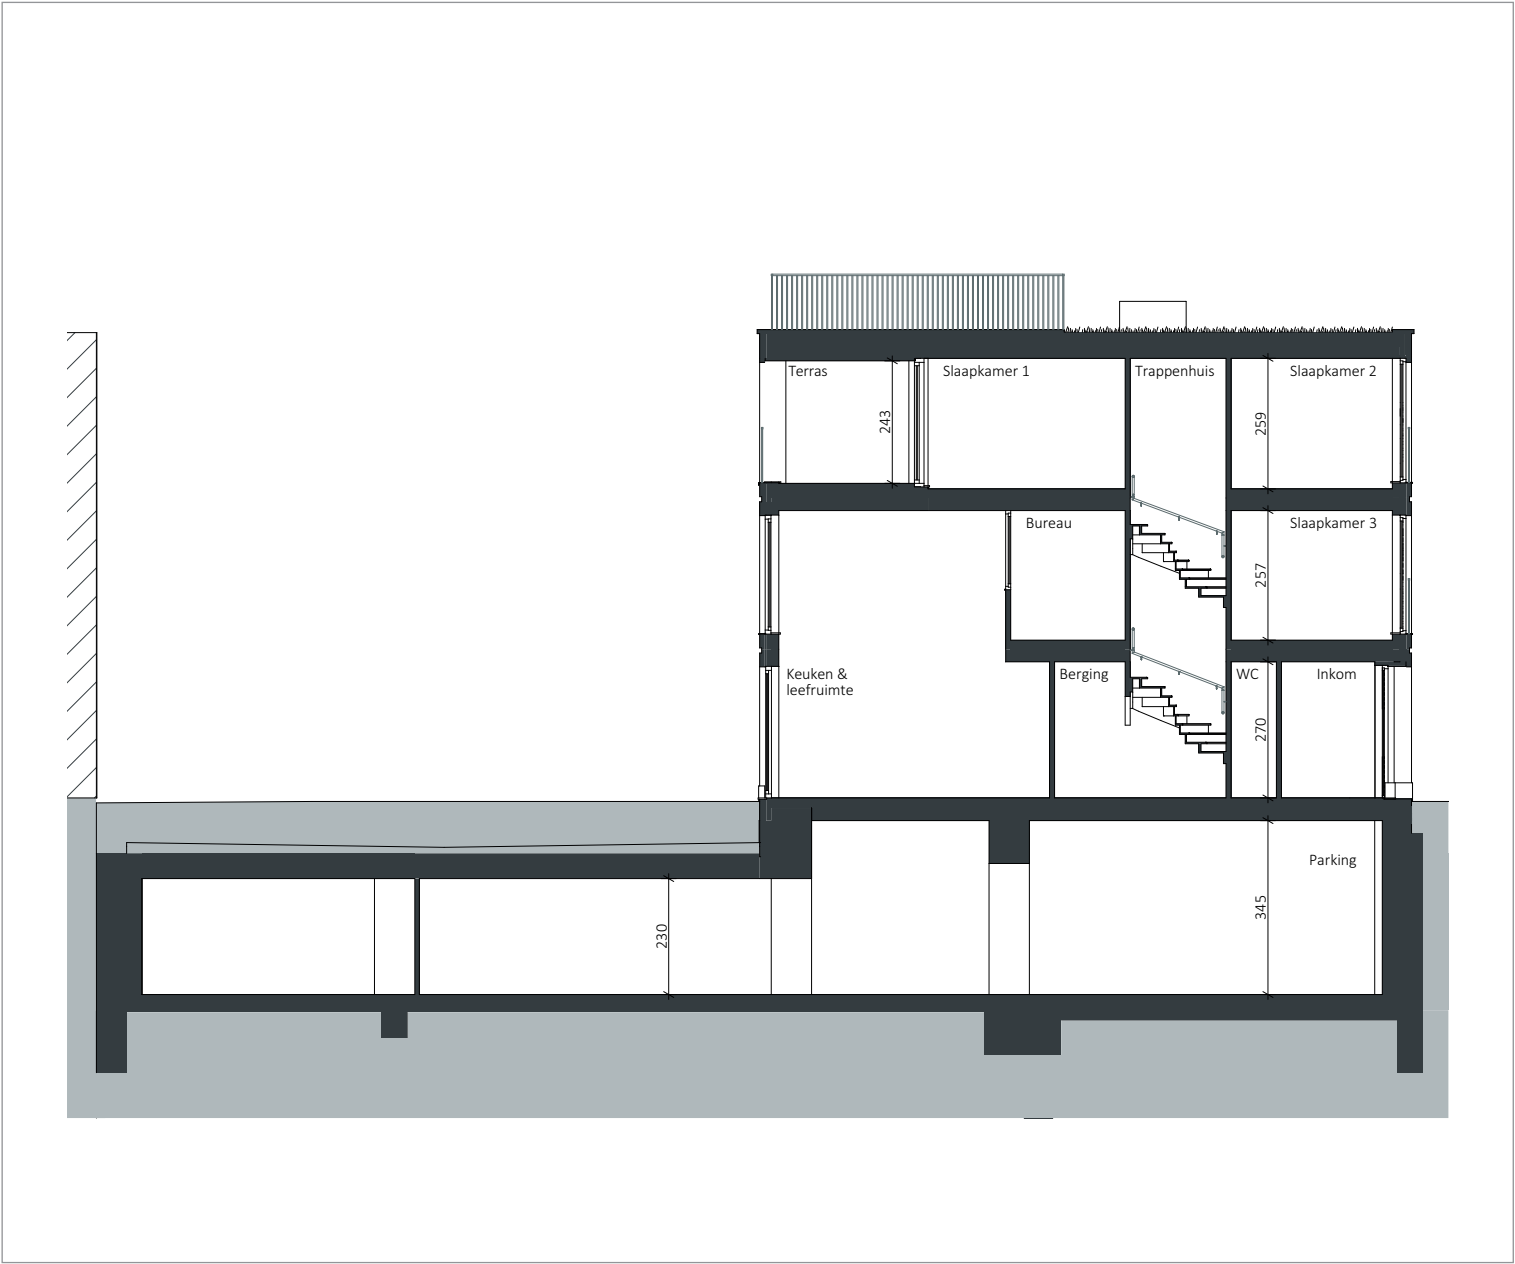

KELDERVERDIEPING -1

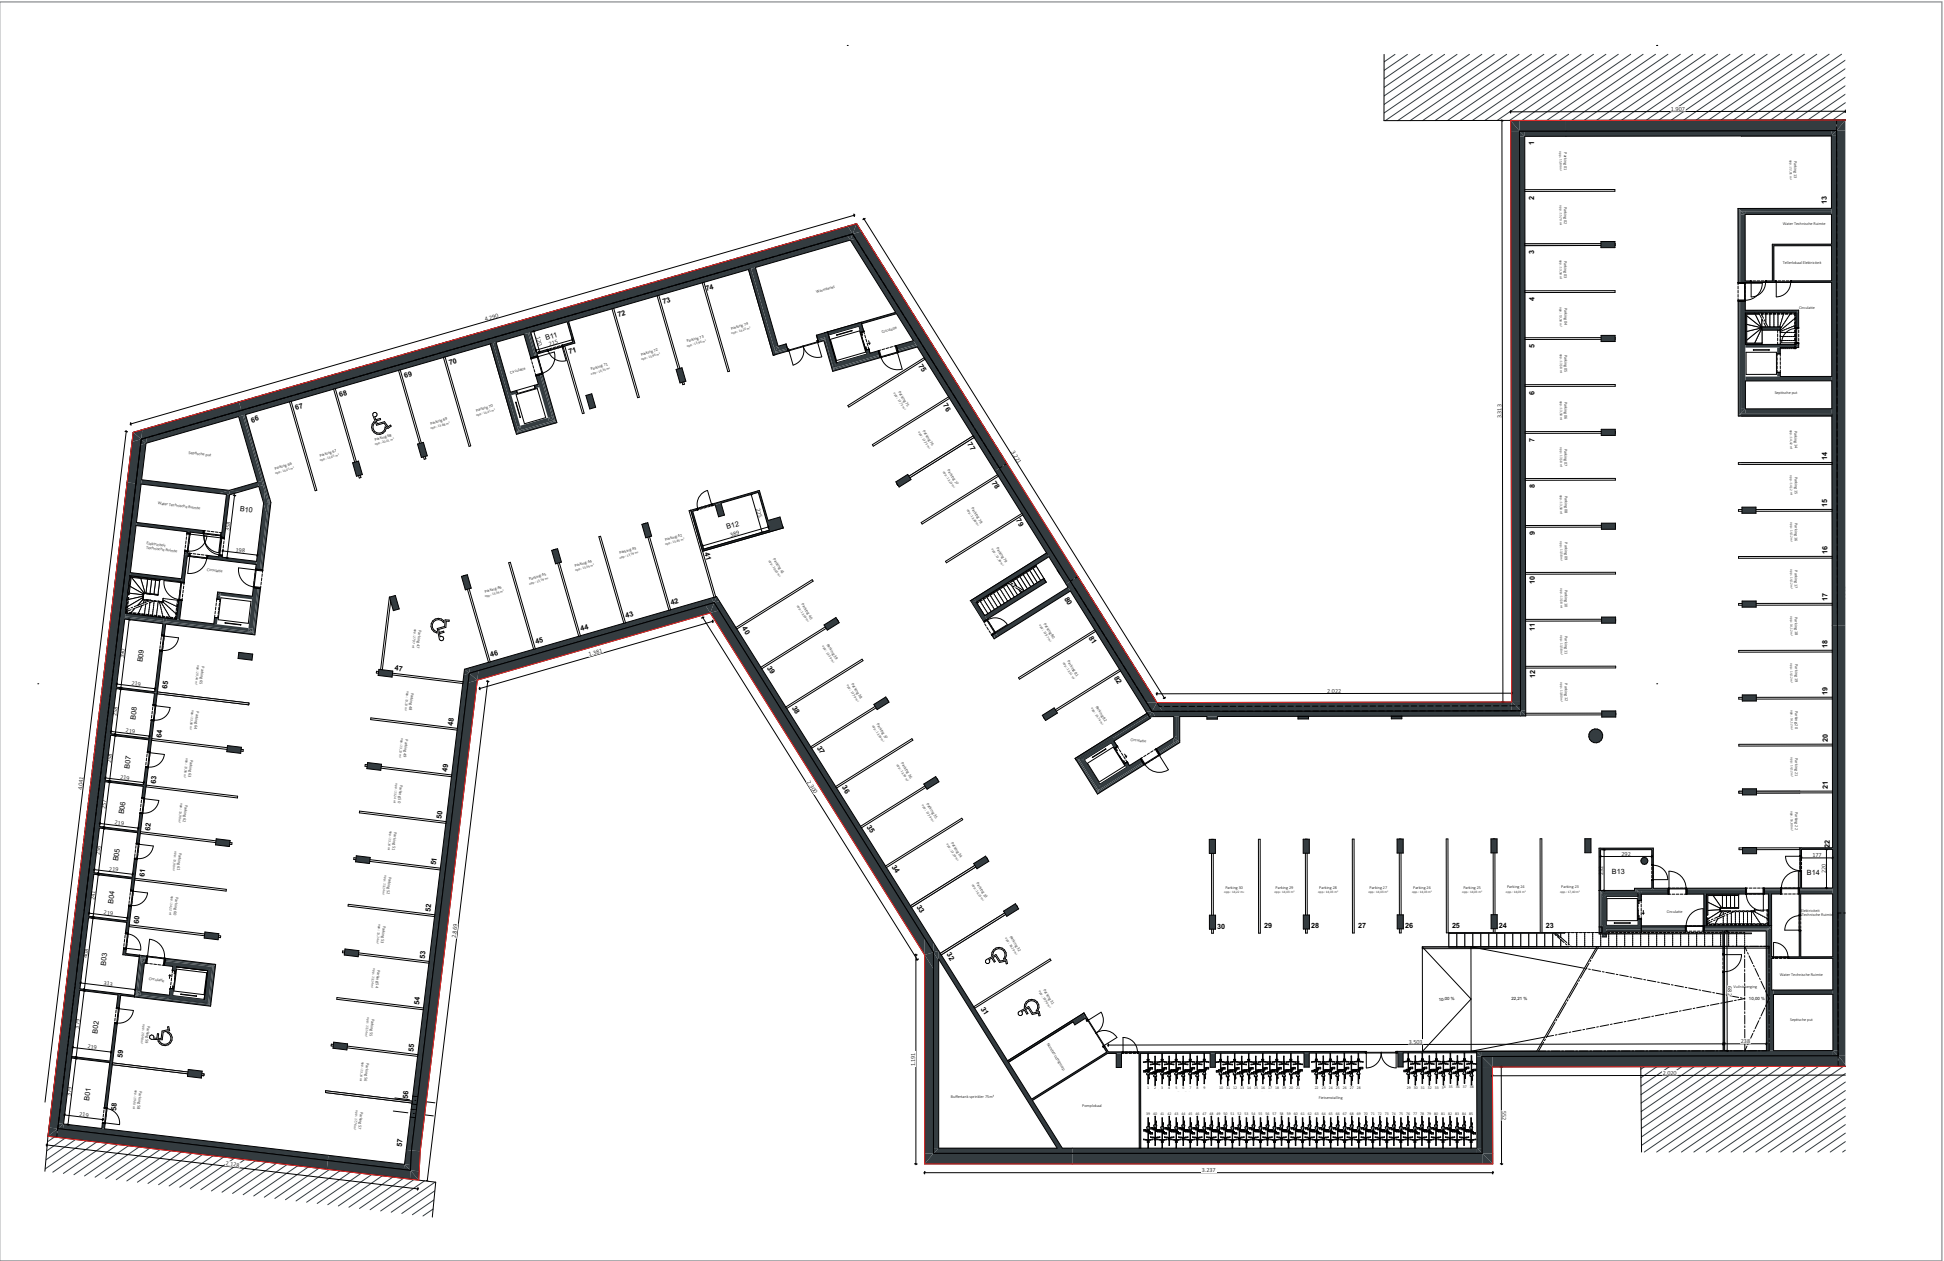

[illegible]

Schaal 1/100






Schaal 1/100


TWEEDE VERDIEPING




WONING B03

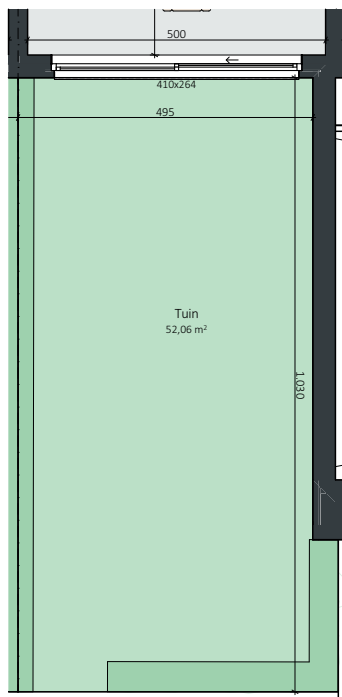


Tuin

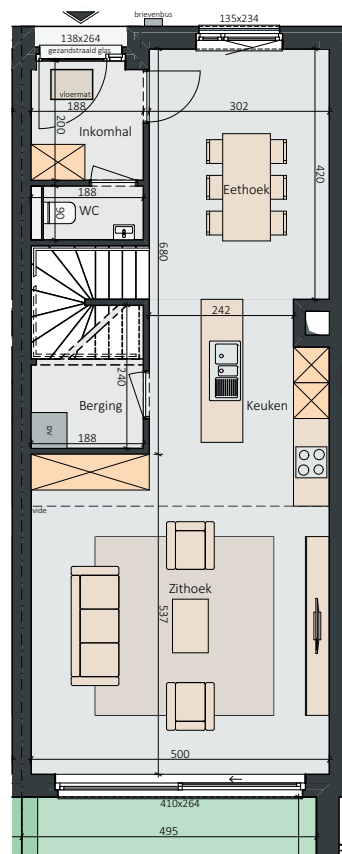




Gelijkvloers 00

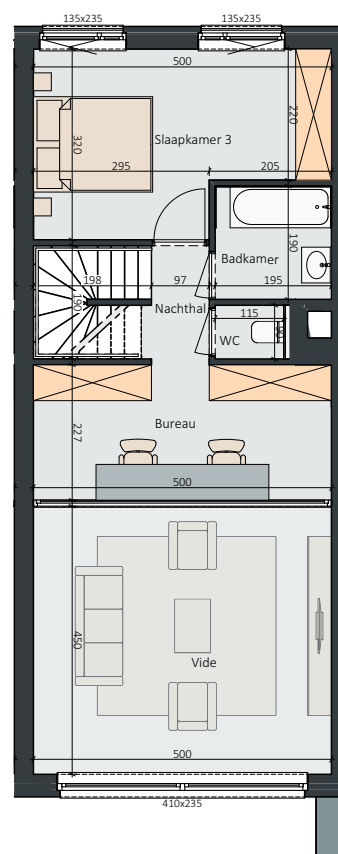

Verdieping 01

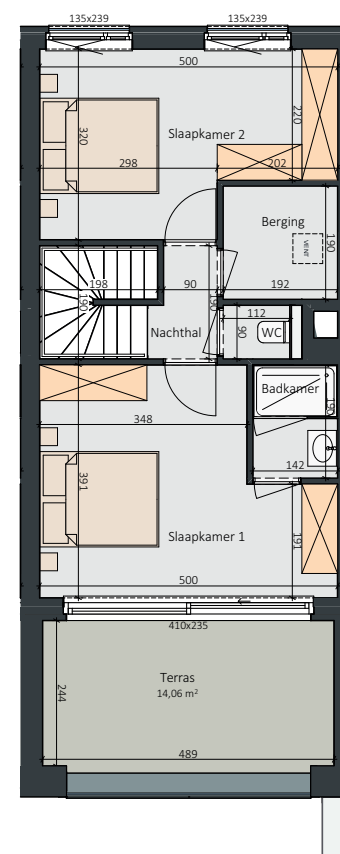

Verdieping 02

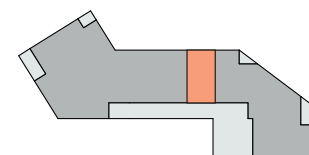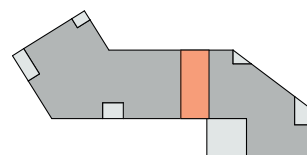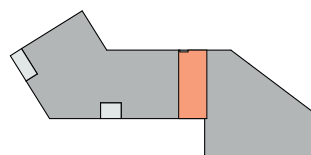

SLPK.: 3 + 1 BUREAU
OPP.: ± 190M²
OPP. TERRAS: ± 14,1M²
OPP. TUIN: ± 52,1M²

Schaal 1/100